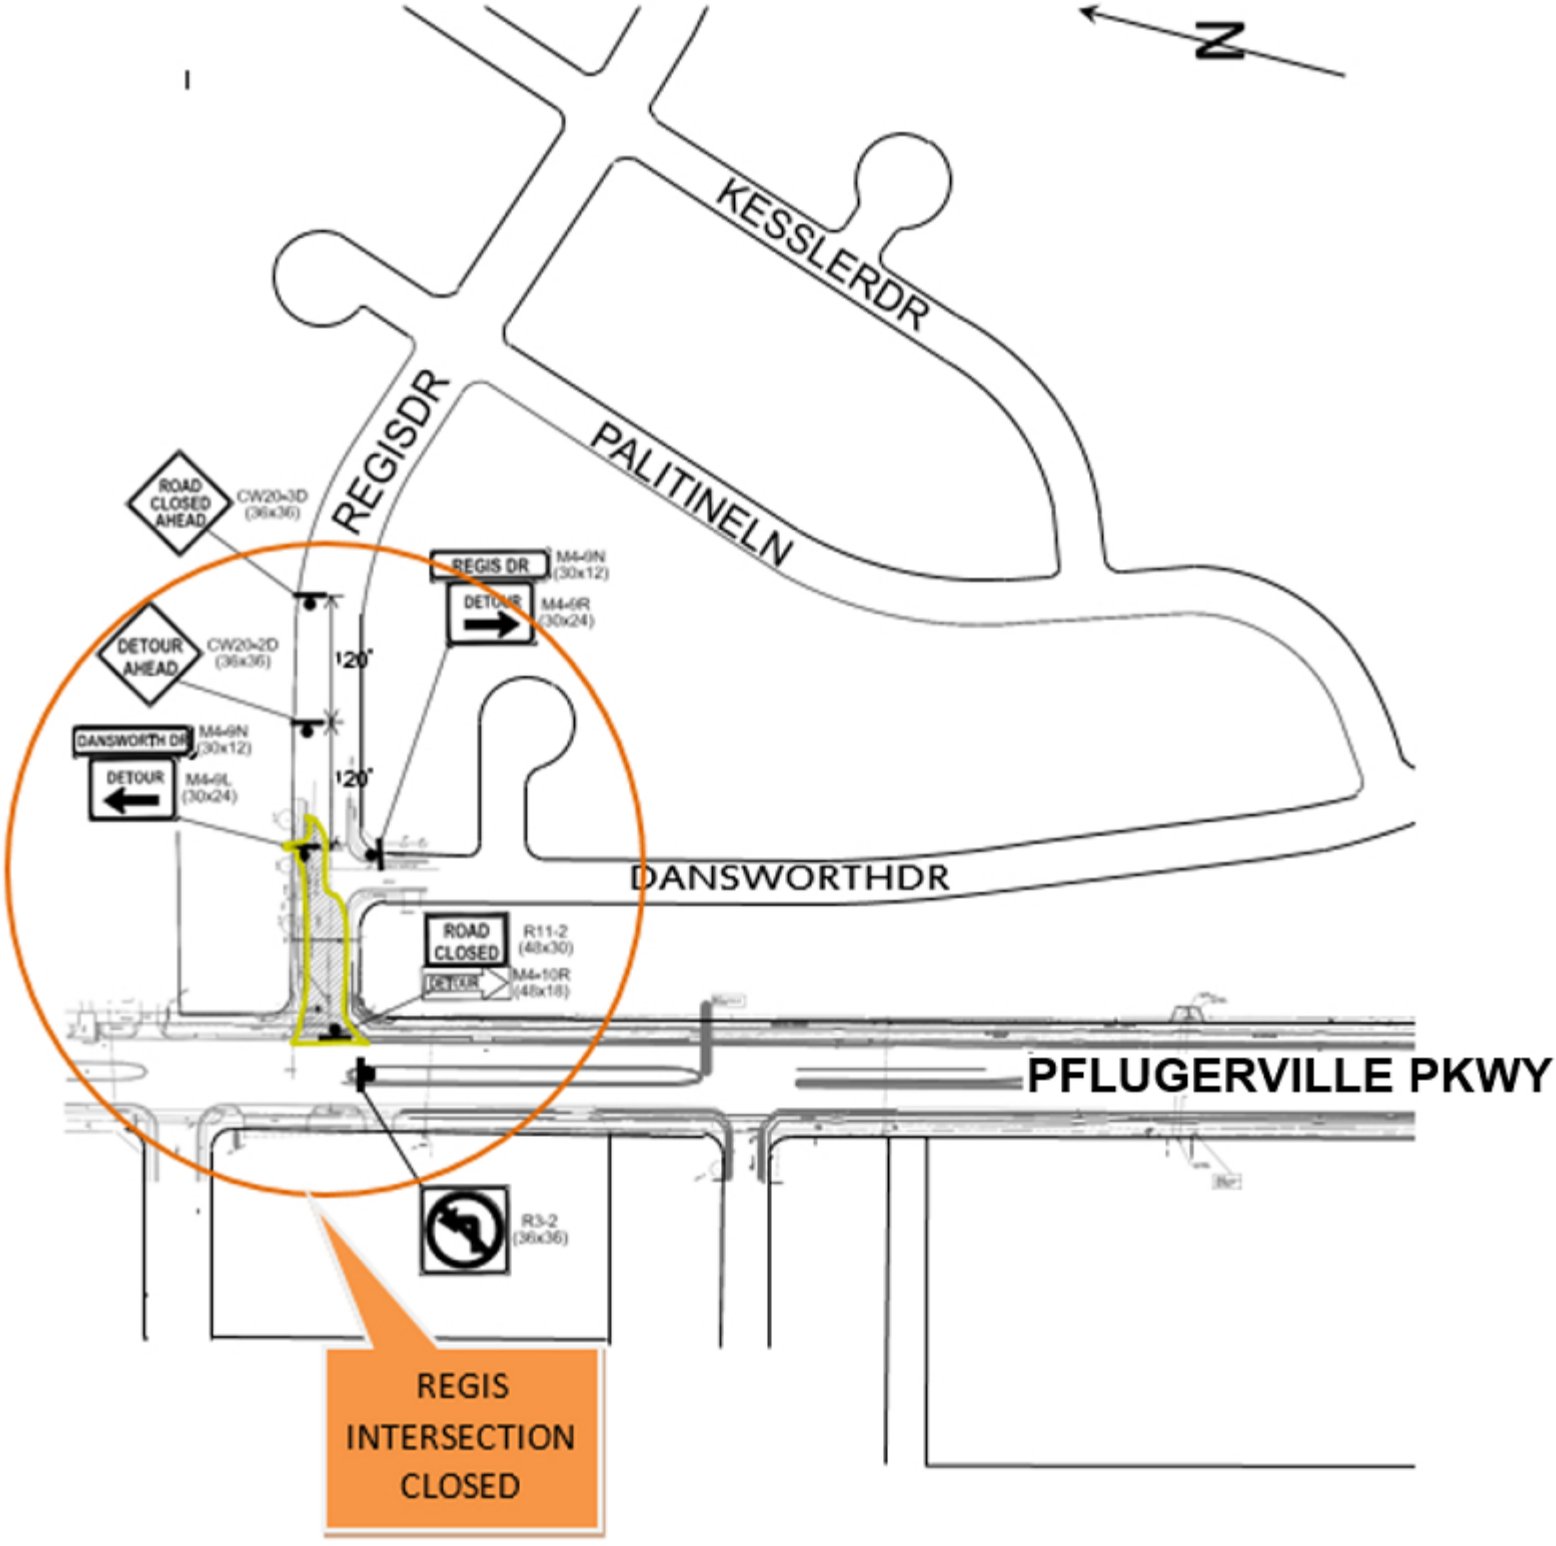
N
KESSLERDR
REGISDR
PALITINELN
DANSWORTHDR
PFLUGERVILLE PKWY
ROAD CLOSED AHEAD
CW20-3D (36x36)
DETOUR AHEAD
CW20-2D (36x36)
DANSWORTH DR
M4-9N (30x12)
DETOUR
M4-9L (30x24)
REGIS DR
M4-9N (30x12)
DETOUR
M4-9R (30x24)
120'
120'
ROAD CLOSED
R11-2 (48x30)
DETOUR
M4-10R (48x18)
R3-2 (36x36)
REGIS INTERSECTION CLOSED